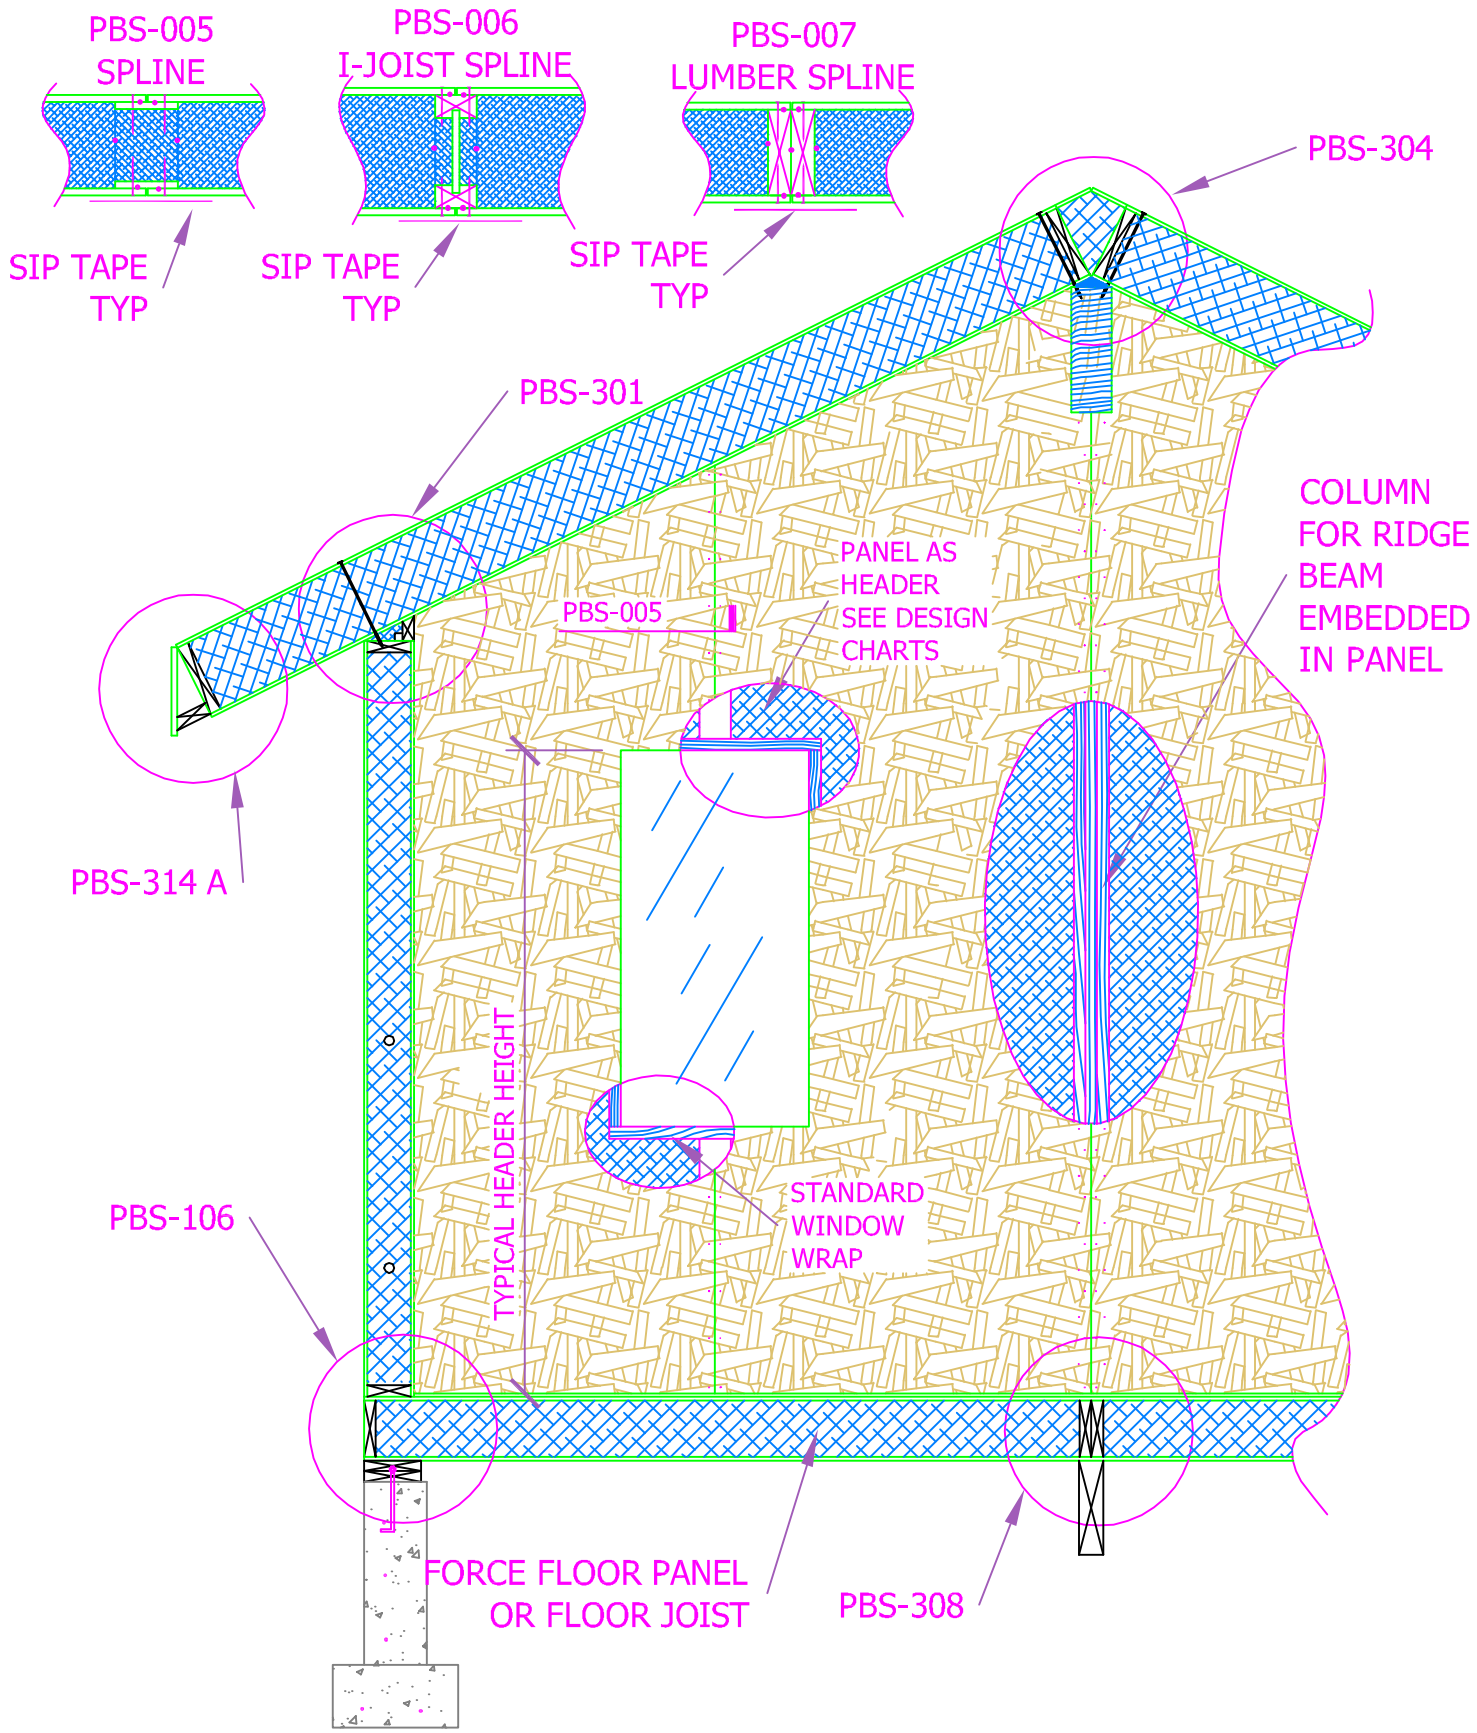

PBS-002

SECTION

FORCE PANELS

FORCE
PANELS